
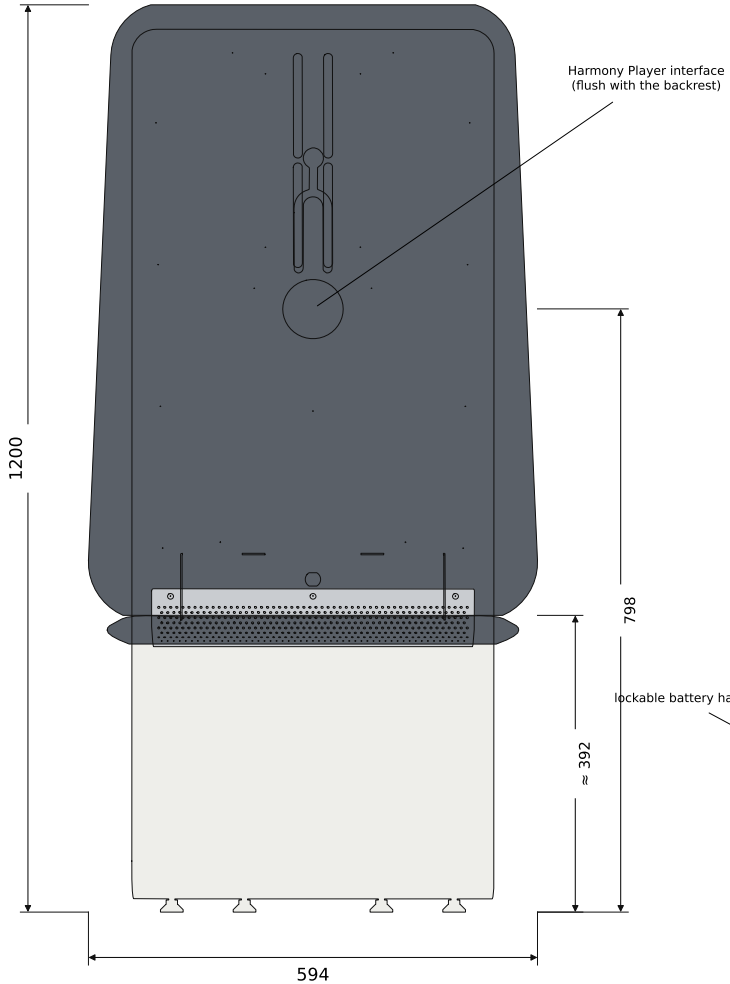



FRONT VIEW

Scale 1:10

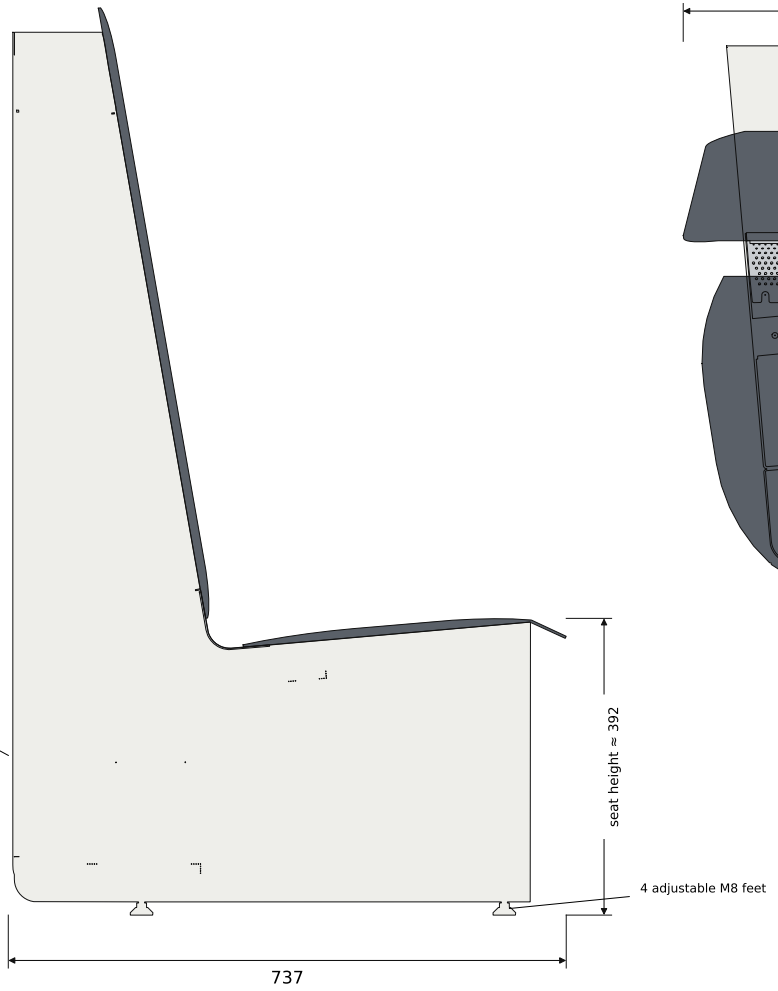

SIDE VIEW

Scale 1:10 · front on the right

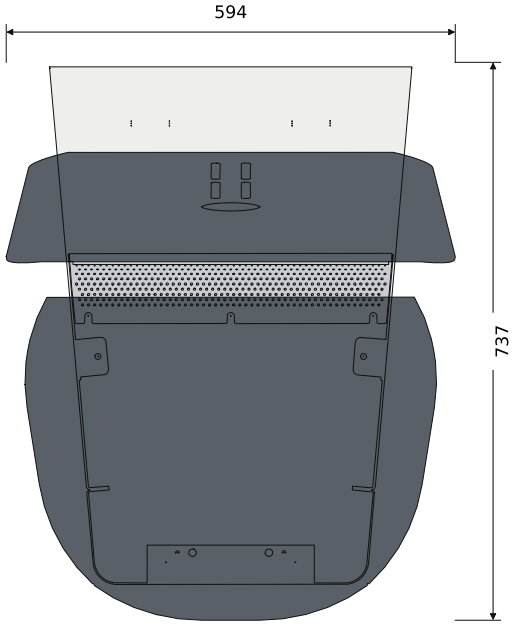


TOP VIEW

Scale 1:10 · front at the bottom



A4 format · dimensions in mm

Material: 3 mm steel, sandblasted, anti-corrosion paint	General tolerances: ISO 2768-m		Scale: 1 : 10	
Title: Harmony Seat	Drawn by: Losonnante		Owner: Losonnante	
Document type: Dimensions drawing	Approved by:			
Drawing number: Losonnante HM-SE-001	Language: EN	Date: 24 Nov 2026	Rev.: B	Sheet: 1 / 2

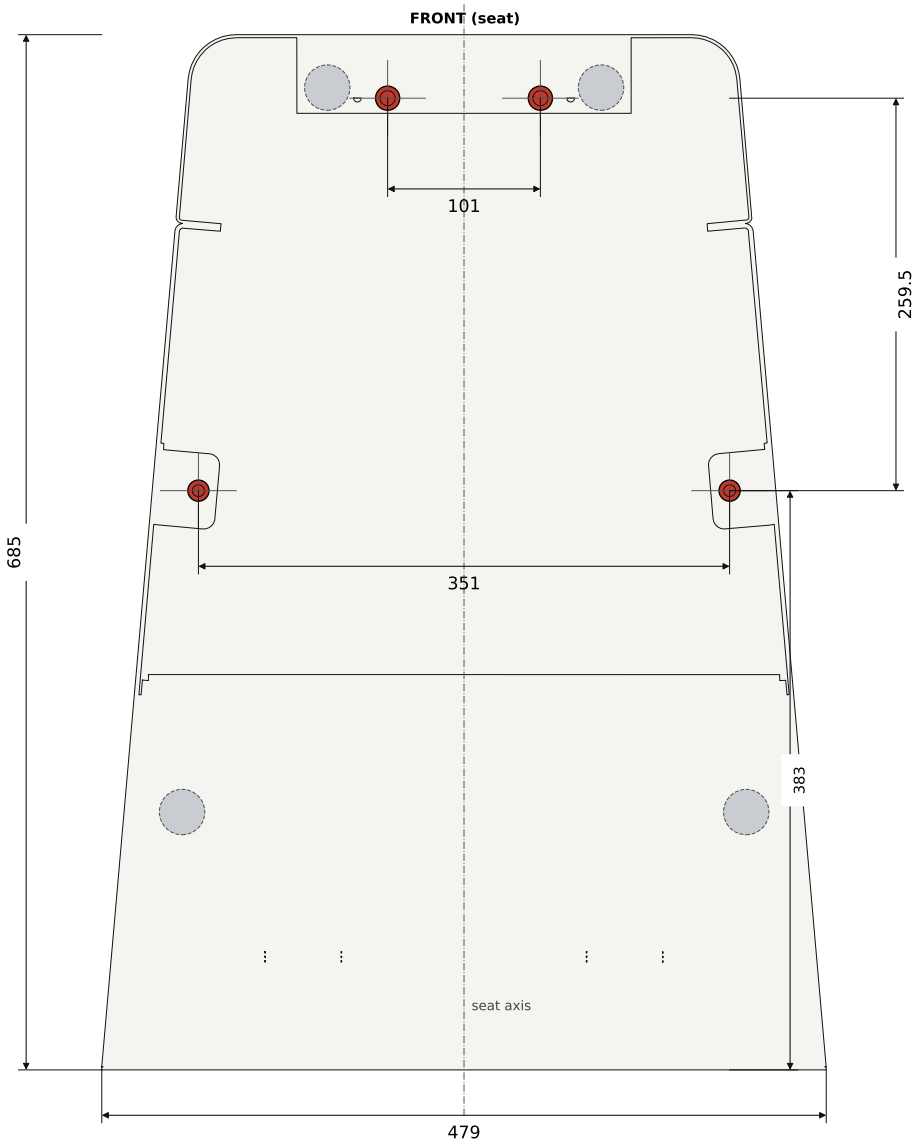

FLOOR LAYOUT

Scale 1:5 · top view, front at the top

Installation and fixing

- The seat stands on 4 adjustable M8 feet (Ø 30 base, height adjustment).
- Can stand free on a flat floor.
- Can be fixed to the floor at 4 points (red marks):
  2 × Ø 10 holes at the front, 2 × Ø 8 holes on the side lugs.
  Studs or screws + anchors chosen and supplied by the customer according to the floor.

Equipment

- Seat sold bare, ready to receive:
  – the Harmony Player, round interface flush with the backrest;
  – the Harmony Speaker, fixed behind the backrest on 4 M6 studs (2 nuts per stud), head-rest bars 5 mm proud.
- Battery compartment behind the seat, lockable hatch (battery not supplied).

Finish

- 3 mm steel sheet, sandblasted, anti-corrosion paint.
- Body RAL 9016 textured, backrest and seat RAL 7016 textured.
- Indoor and outdoor use.

Floor fixing: 2 × Ø 10 (front) + 2 × Ø 8 (side lugs)
Adjustable M8 feet (support)

A4 format · dimensions in mm

Material: 3 mm steel, sandblasted, anti-corrosion paint	General tolerances: ISO 2768-m		Scale: 1 : 5	
Title: Harmony Seat	Drawn by: Losonnante		Owner: Losonnante	
Document type: Floor layout	Approved by:			
Drawing number: Losonnante HM-SE-001	Language: EN	Date: 24 Nov 2026	Rev.: B	Sheet: 2 / 2